Glen-Gery

THIN TECH®

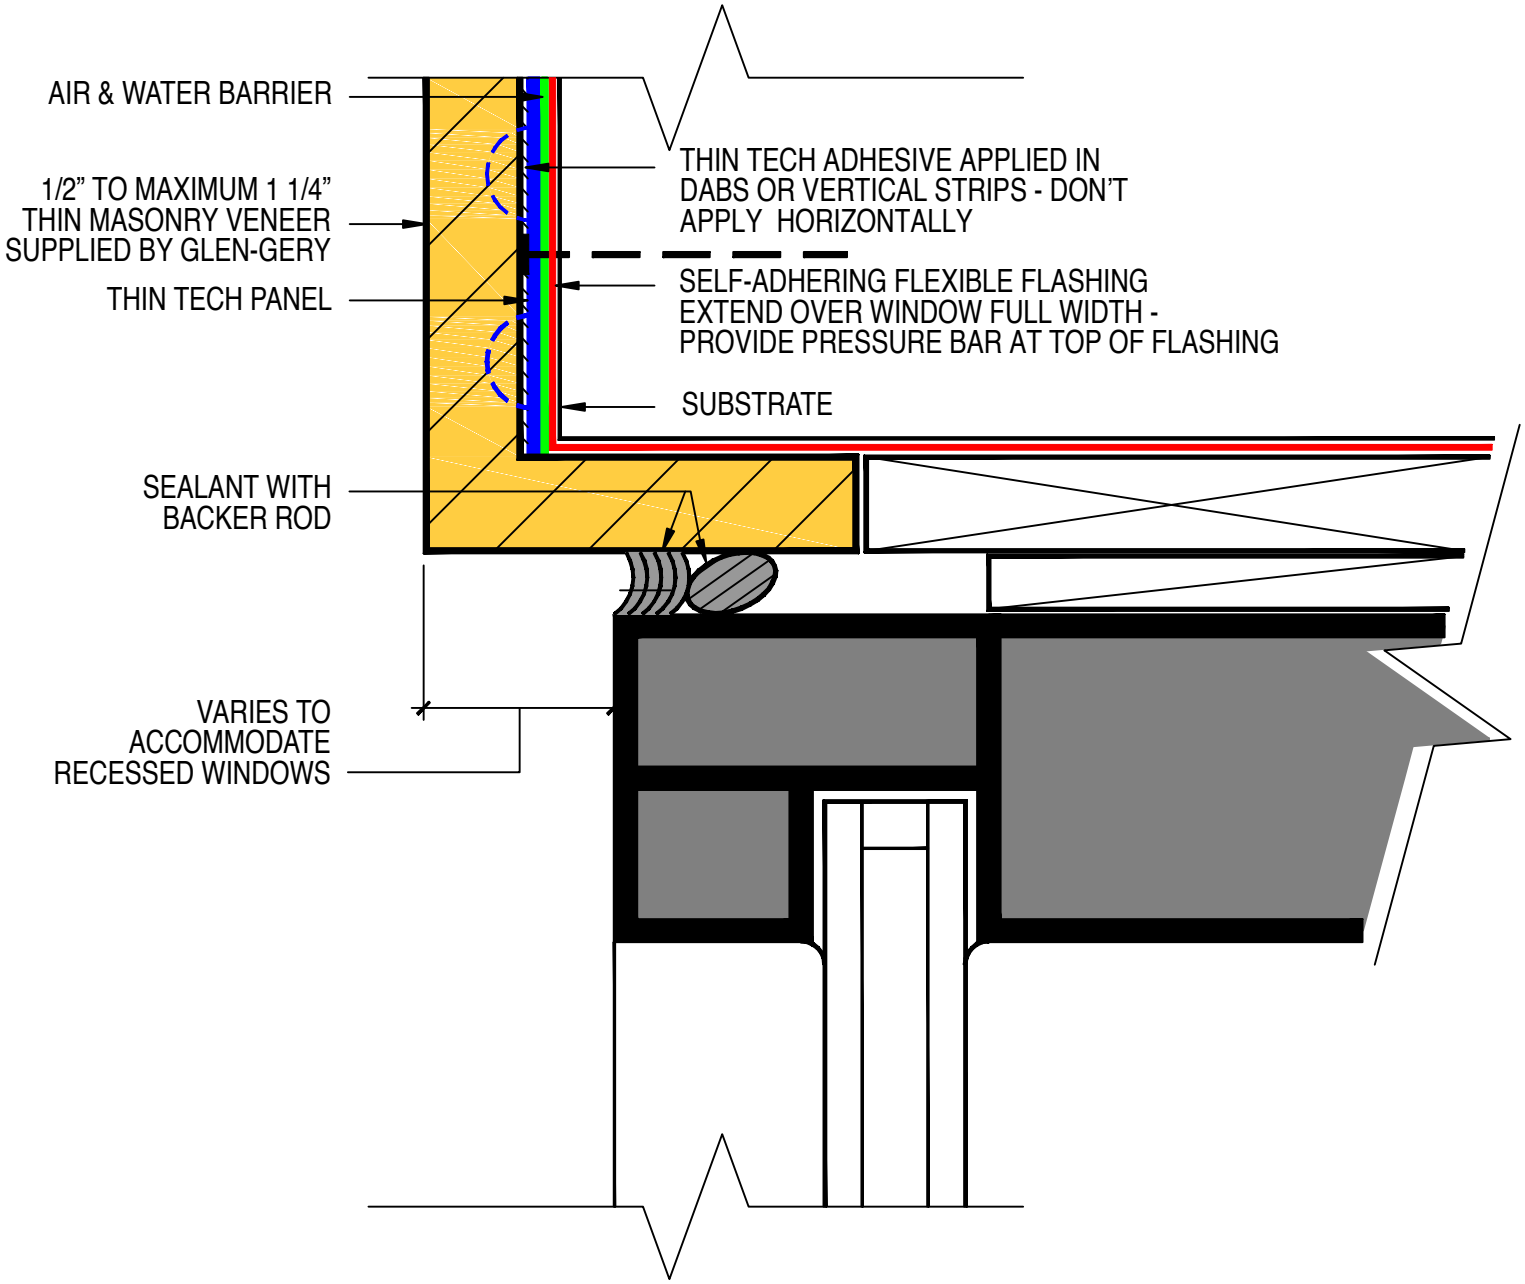

RECESSED WINDOW JAMB

CLASSIC

SCALE : 1'-0" = 1'-0"

Glen-Gery

A brand of Brickworks Building Products

423 S. Pottsville Pike • Shoemakersville, PA 19555 • 610-562-3418 • www.glengery.com