Glen-Gery

THIN TECH®

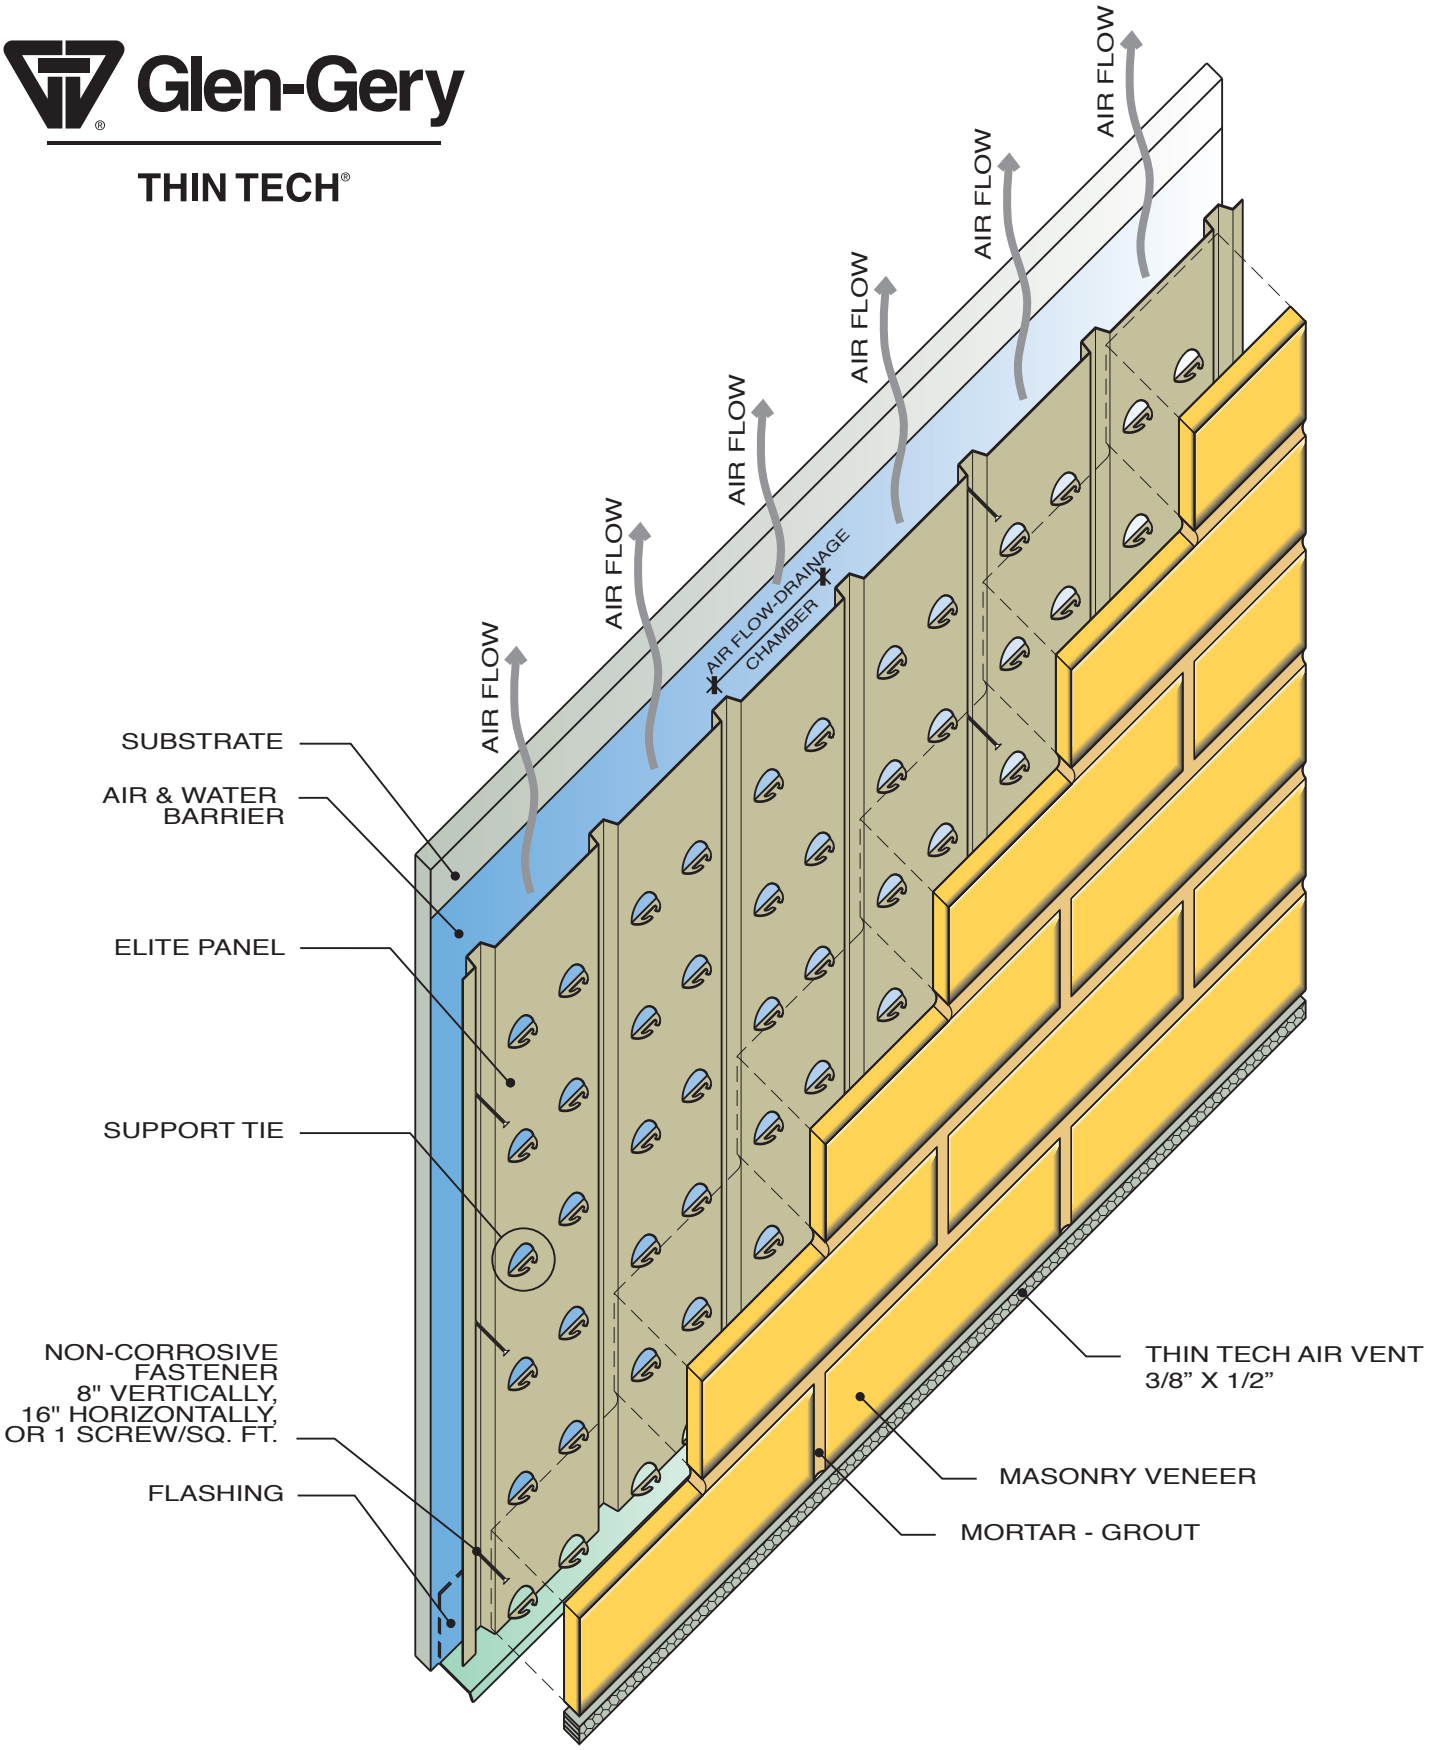

AXONOMETRIC

ELITE

SCALE : N.T.S.

Glen-Gery

A brand of Brickworks Building Products

423 S. Pottsville Pike • Shoemakersville, PA 19555 • 610-562-3418 • www.glengery.com