Glen-Gery

THIN TECH®

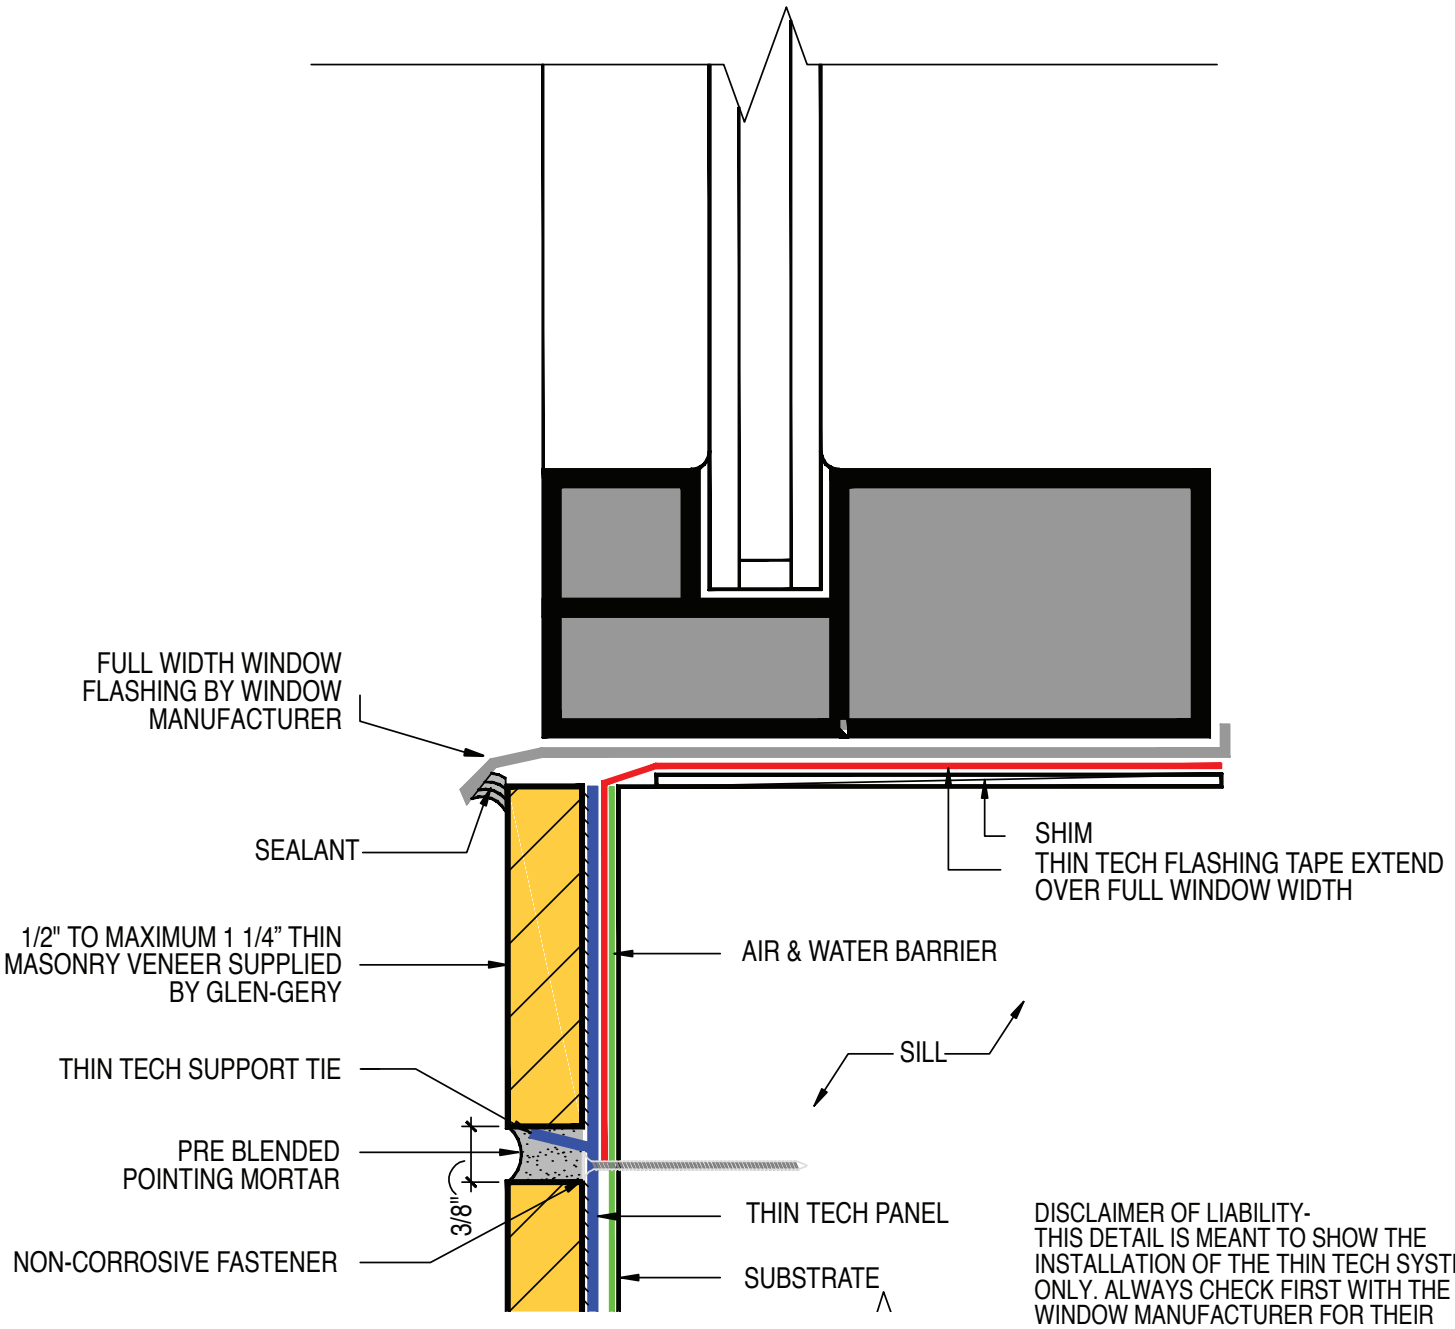

DISCLAIMER OF LIABILITY-
THIS DETAIL IS MEANT TO SHOW THE INSTALLATION OF THE THIN TECH SYSTEM ONLY. ALWAYS CHECK FIRST WITH THE WINDOW MANUFACTURER FOR THEIR RECOMMENDATION ON HOW TO FLASH & INSTALL THEIR WINDOWS.

FLUSH WINDOW SILL

ELITE

SCALE : 1'-0" = 1'-0"

Glen-Gery

A brand of Brickworks Building Products

423 S. Pottsville Pike • Shoemakersville, PA 19555 • 610-562-3418 • www.glengery.com